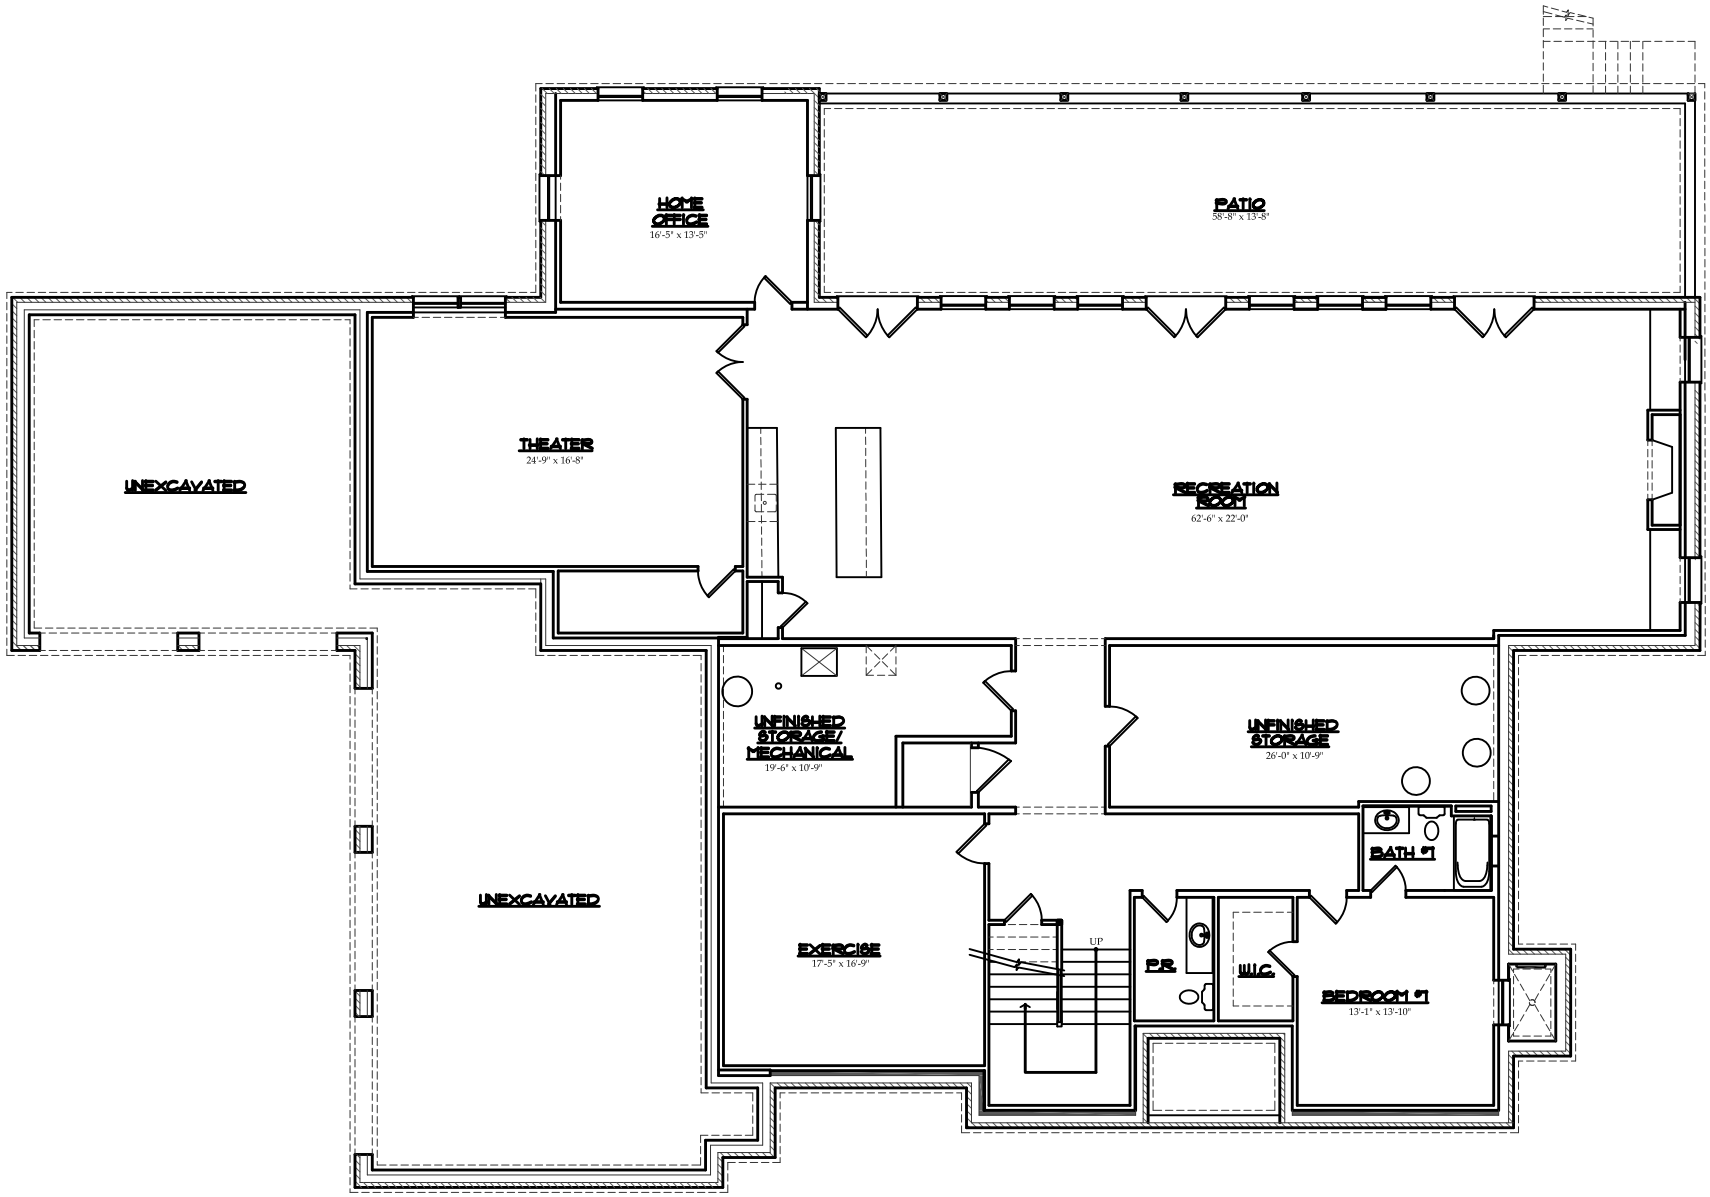


FINISHED BASEMENT FLOOR PLAN